NOTE: DESIGN CROSS-SECTION DOES NOT INCLUDE ADVANCE FILL.
CONSTRUCTION CROSS-SECTION INCLUDES ADVANCE FILL.

D-58

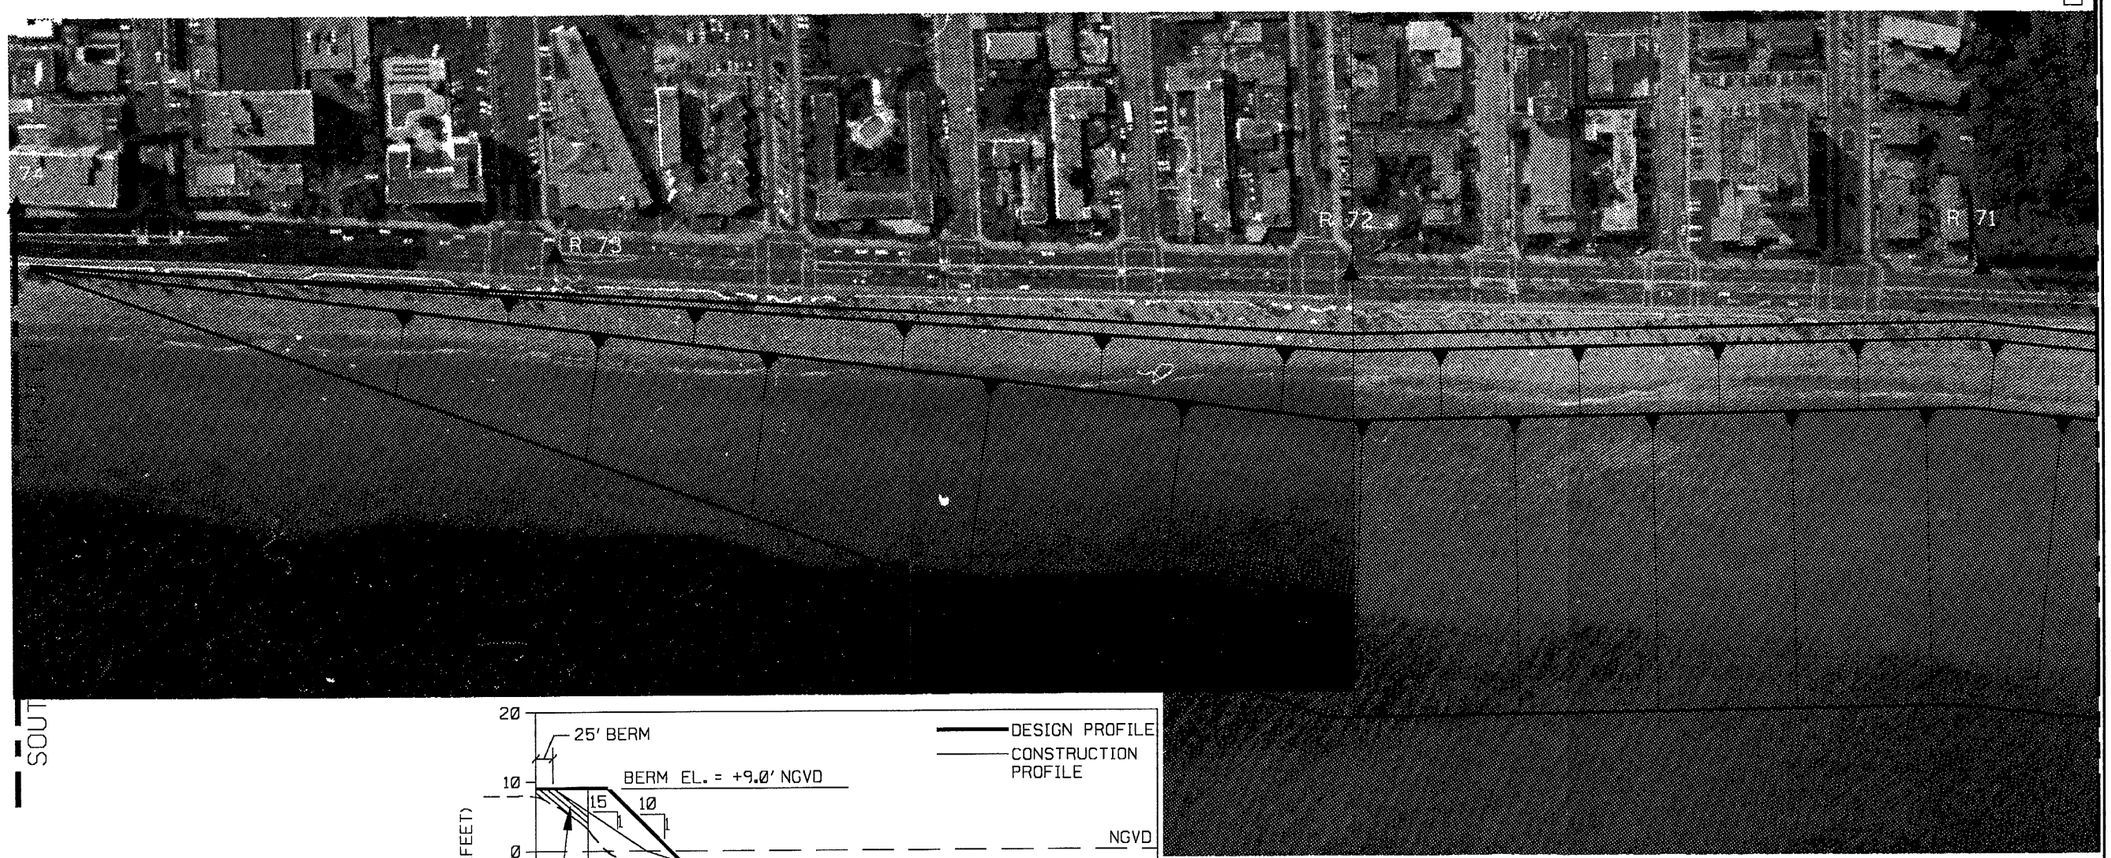

SOUT

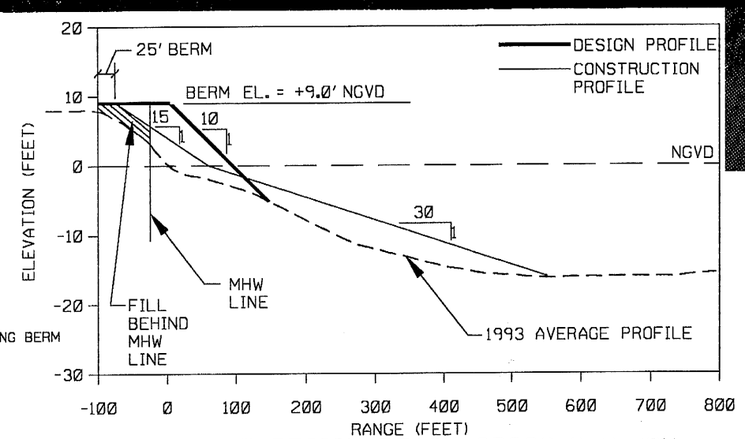

AVERAGE DESIGN BEACH CROSS-SECTION

PLAN VIEW LEGEND

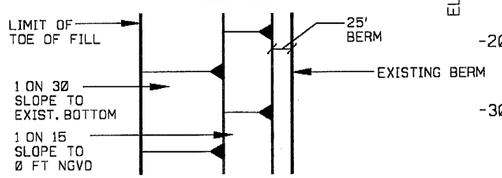

GRAPHIC SCALE IN FEET

COAST OF FLORIDA
EROSION AND STORM EFFECTS STUDY, REGION III

SELECTED PLAN-FORT LAUDERDALE

SCALES AS SHOWN
DEPARTMENT OF THE ARMY
JACKSONVILLE DISTRICT, CORPS OF ENGINEERS
JACKSONVILLE, FLORIDA

TO ACCOMPANY GENERAL DESIGN MEMO.,
, DATED :
FILE NO.

c:/dgn/region3/ftldrdle/ftldpl26.d Apr. 15, 1996 08:28:51