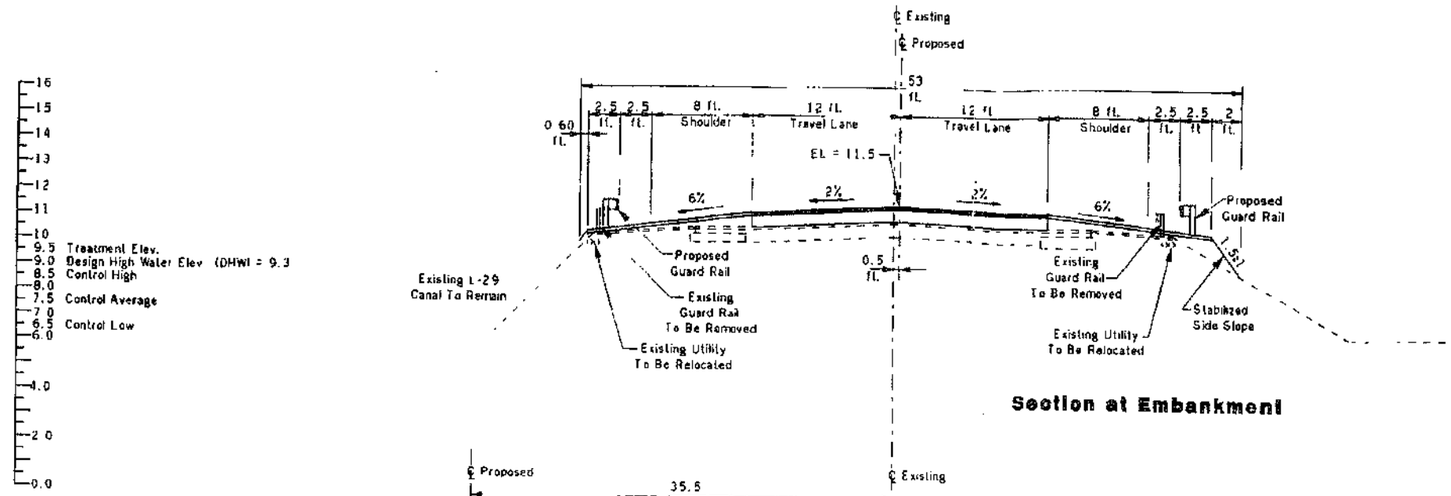

Section at Embankment

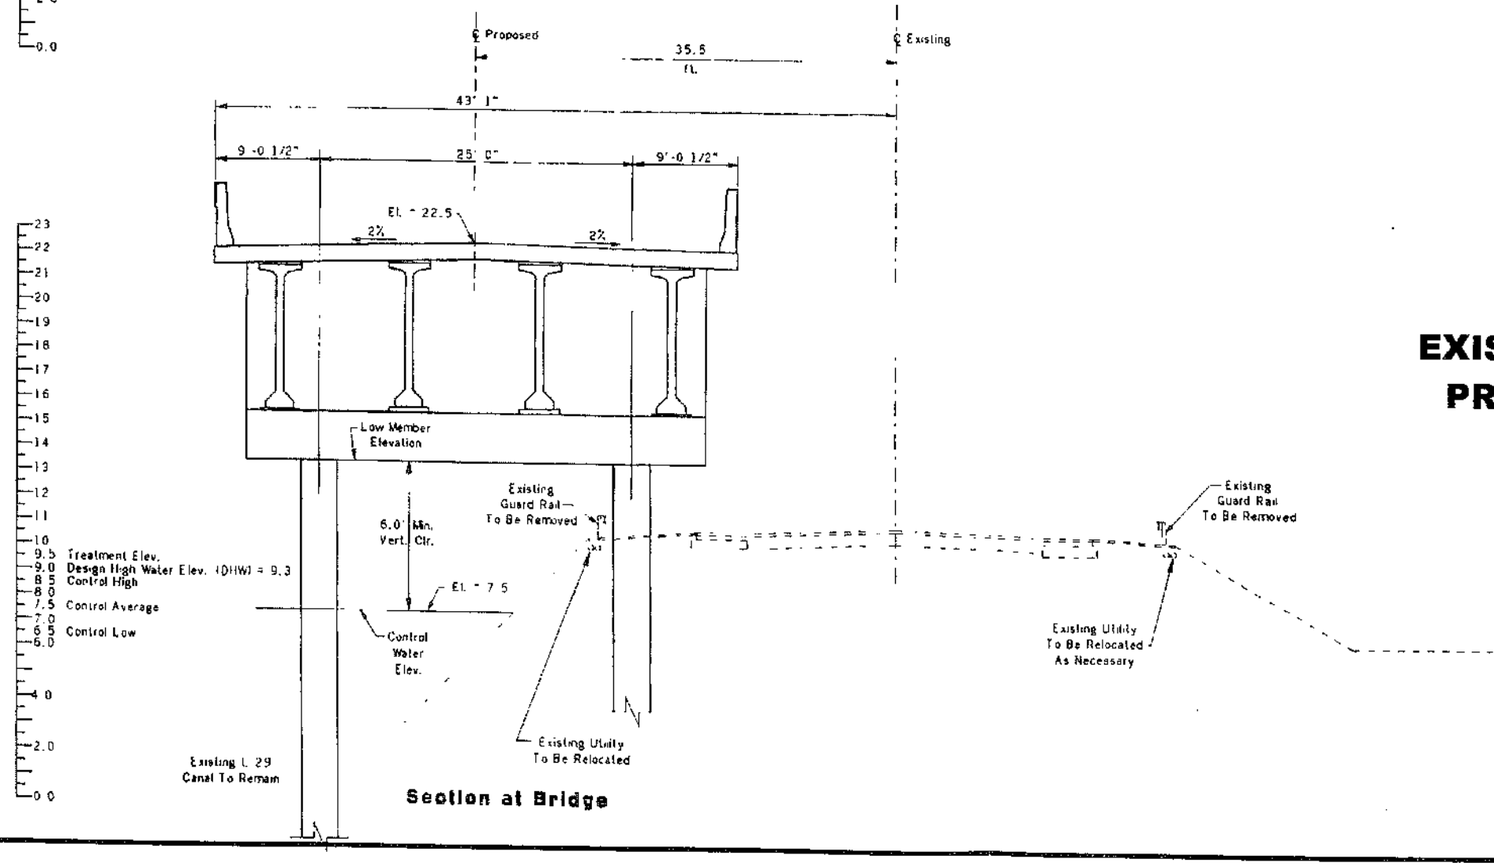

Section at Bridge

Alternative 6A Without Water Quality Treatment

TYPICAL SECTION EXISTING ALIGNMENT WITH RAISED PROFILE AND FOUR MILE BRIDGE

NOTE: REFER TO PLATE A8-2 FOR EMBANKMENT SECTION AT THE BOX CULVERT LOCATIONS

LOOKING EAST

SCALE - HORIZONTAL 1" = 10'
VERTICAL 1" = 5'

ALTERNATIVE 6-A

General Reevaluation Report/ Supplemental Environmental Impact Statement, Tamiami Trail
Modified Water Deliveries To Everglades National Park, Florida

GEC

Figure: 15
Date: June 2001
Source: PBS&J