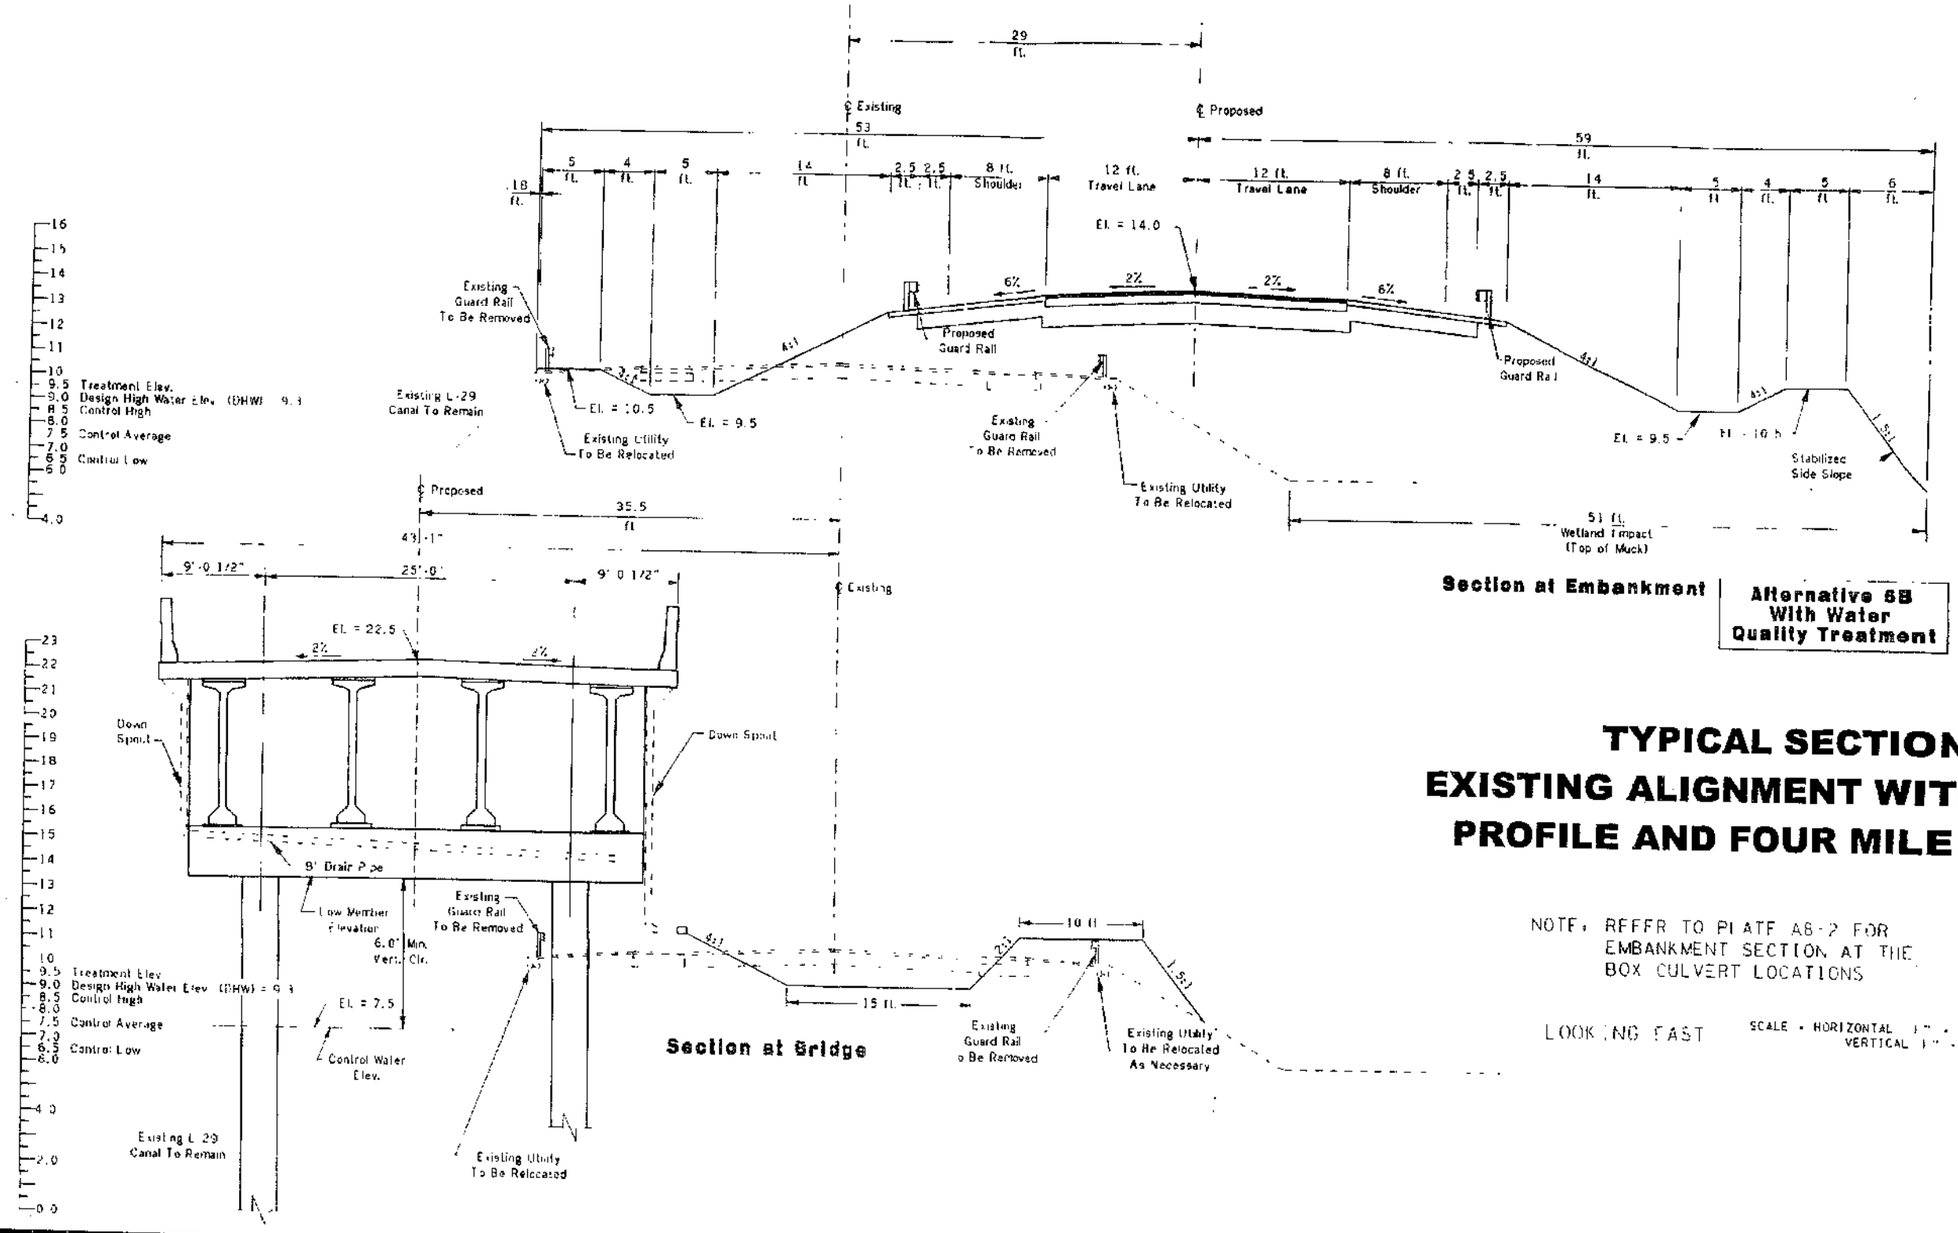

TYPICAL SECTION
EXISTING ALIGNMENT WITH RAISED PROFILE AND FOUR MILE BRIDGE

NOTE: REFER TO PLATE A6-2 FOR EMBANKMENT SECTION AT THE BOX CULVERT LOCATIONS

LOOKING EAST

SCALE - HORIZONTAL 1" = 10'
VERTICAL 1" = 5'

ALTERNATIVE 6-B

General Reevaluation Report/ Supplemental Environmental Impact Statement, Tamiami Trail
Modified Water Deliveries To Everglades National Park, Florida

GEC
Gulf Engineers & Consultants, Inc.

Figure: 16
Date: June 2001
Source: PBS&J