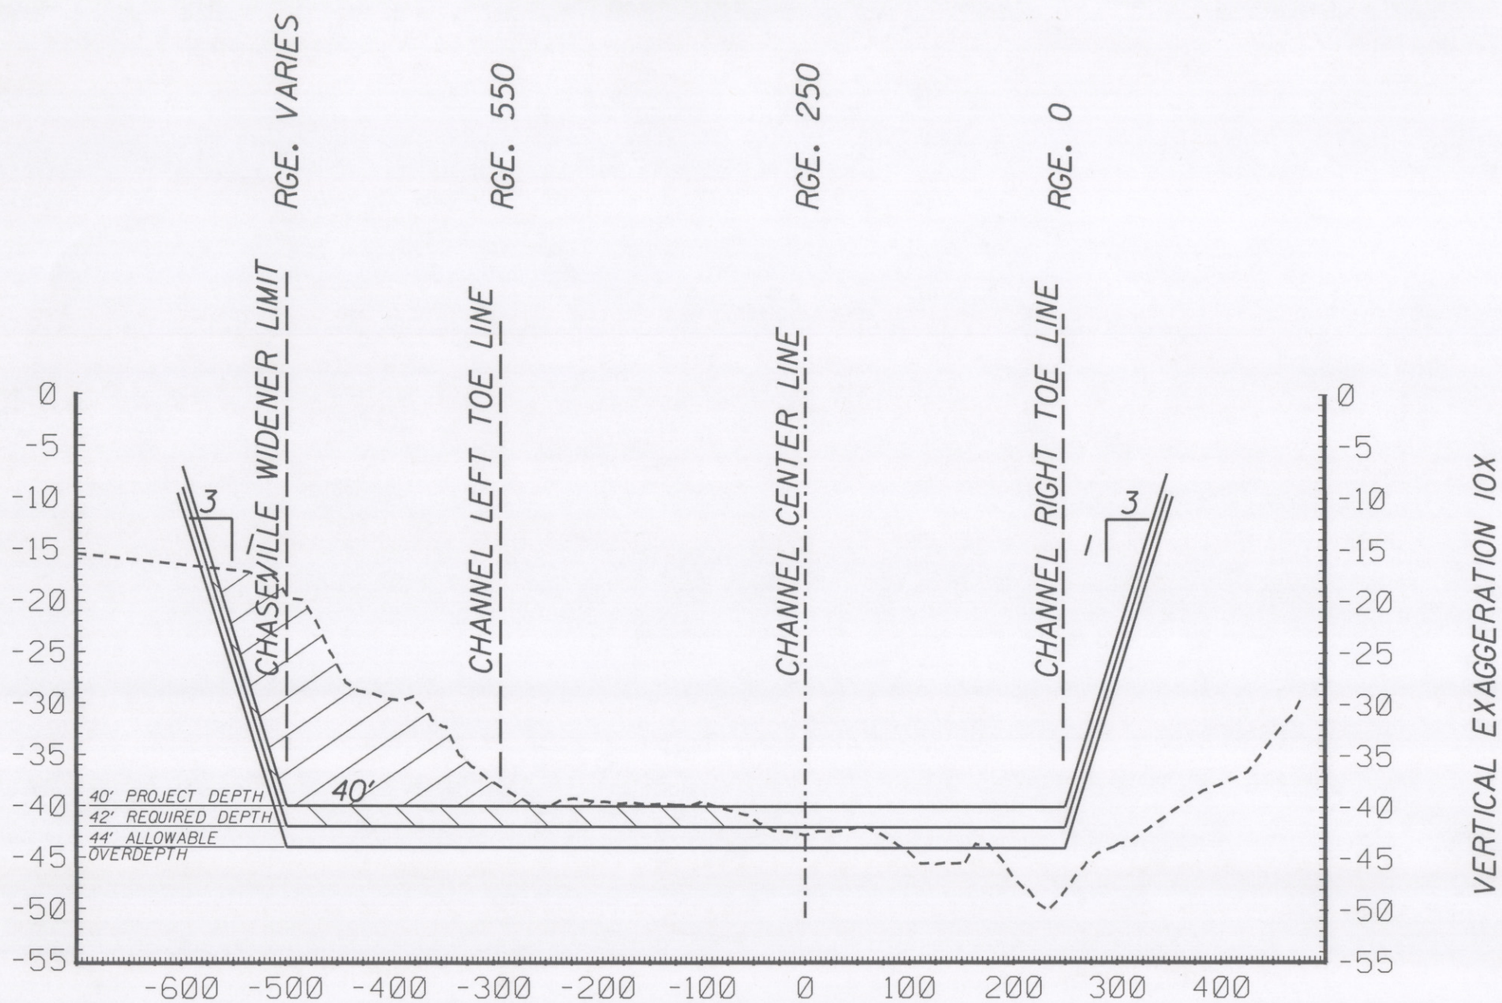

CROSS SECTION A-A @ STA. 12+11 CUT 52

0 150 300 450

GRAPHIC SCALE

US Army Corps of Engineers
Jacksonville District

DEPARTMENT OF THE ARMY
JACKSONVILLE DISTRICT, CORPS OF ENGINEERS
JACKSONVILLE, FLORIDA

Designed by:
Dwn by: Ckd by:
Dated:
Scale:
Plot date:
Plot scale:
File name:
Reference files:

JACKSONVILLE HARBOR, FLORIDA
GENERAL REEVALUTATION REPORT
SELECTED PLAN - 40-FOOT PROJECT
CUT 50 THROUGH TERMINAL CHANNEL STA 65+00
TYPICAL CROSS SECTION - CHASEVILLE TURNING BASIN

FIGURE
8