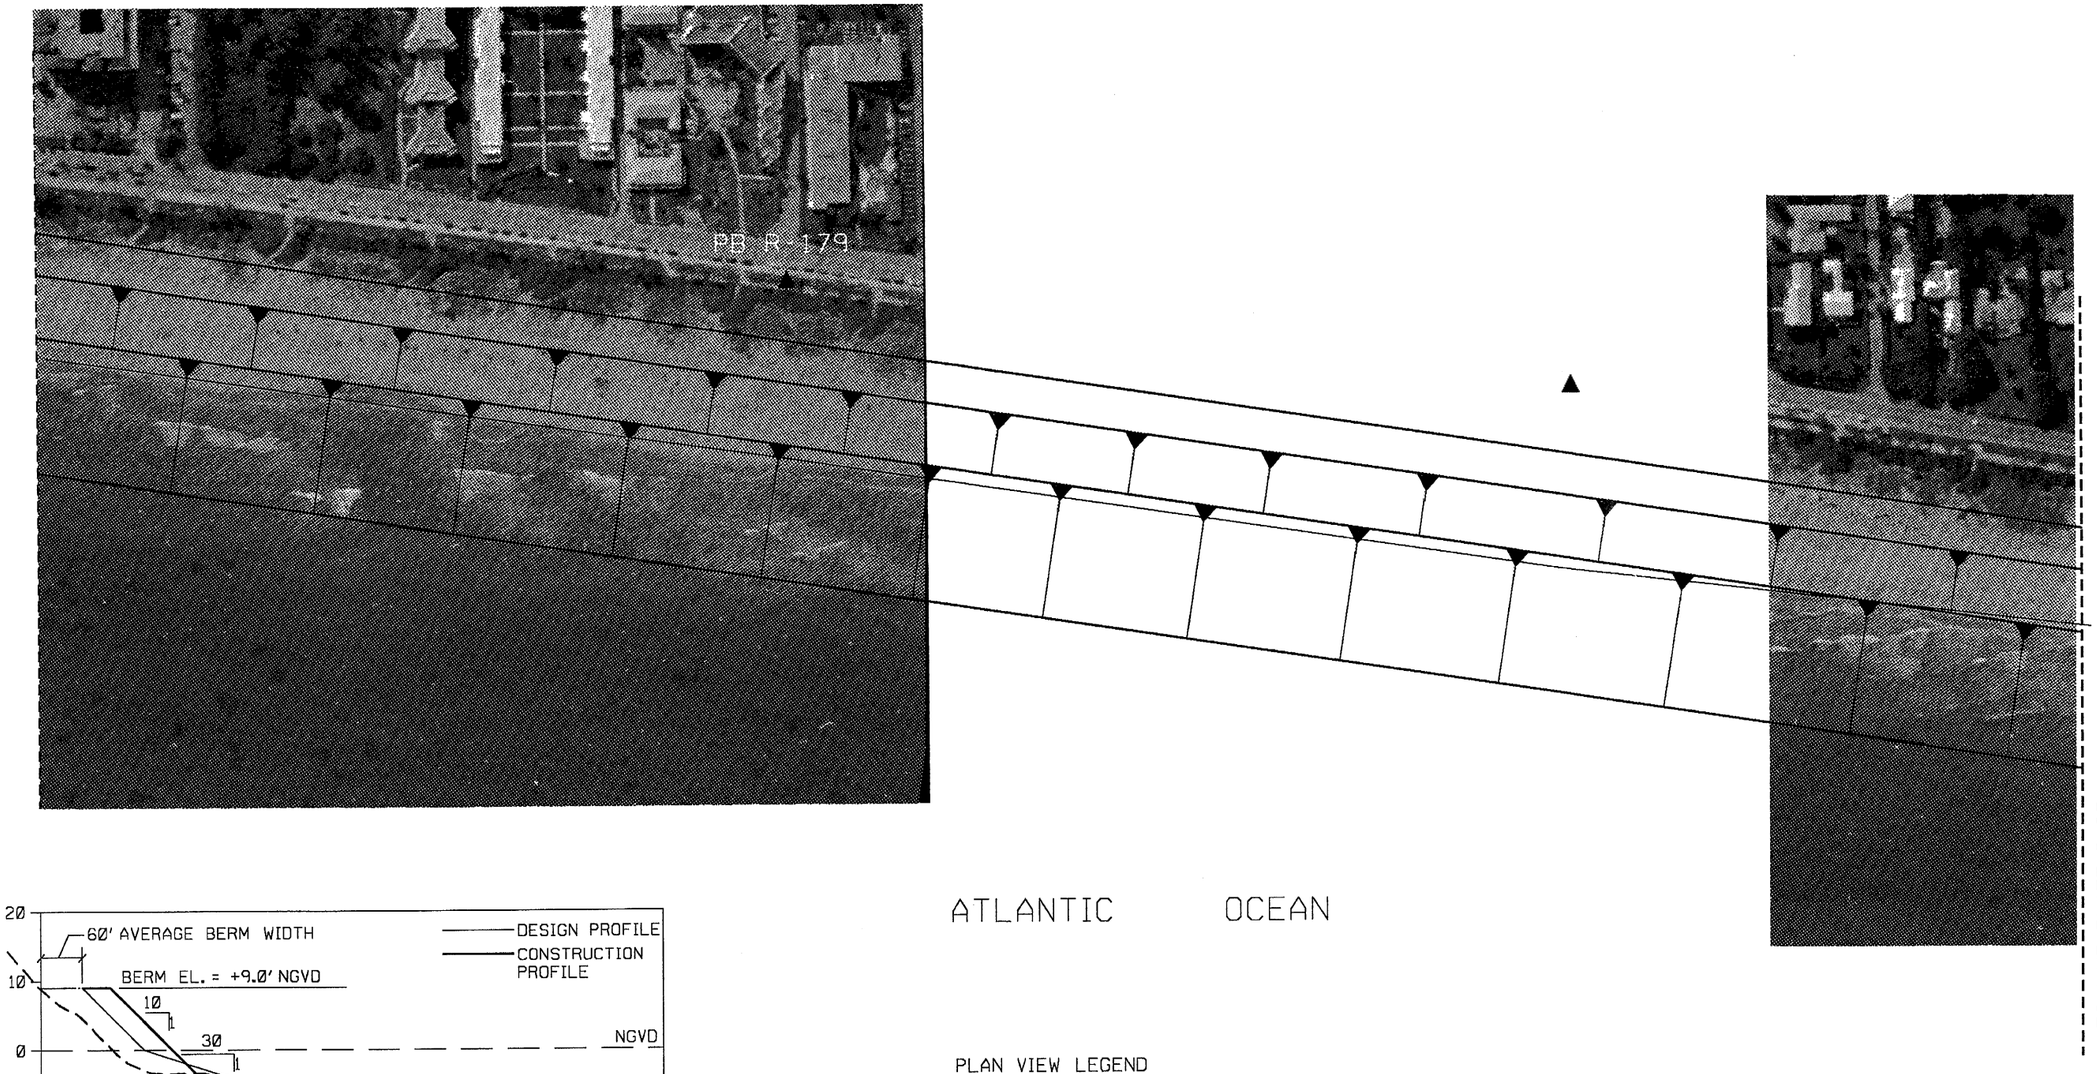

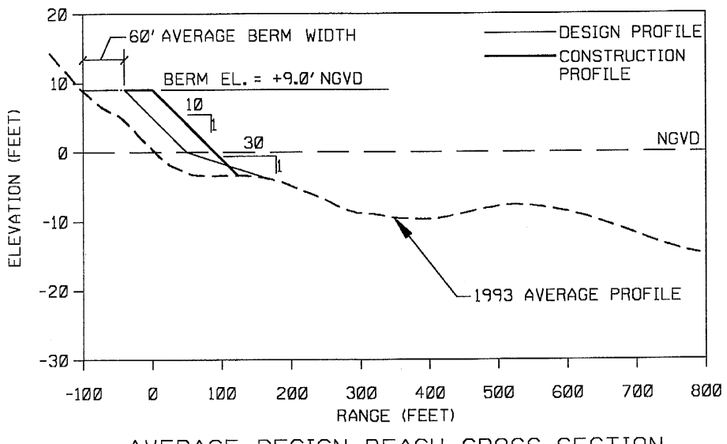

AVERAGE DESIGN BEACH CROSS-SECTION

PLAN VIEW LEGEND

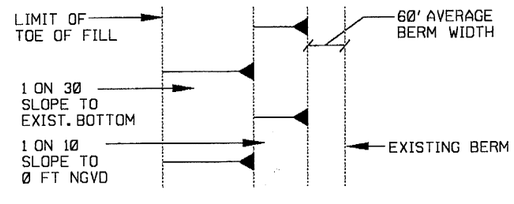

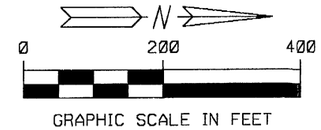

GRAPHIC SCALE IN FEET

COAST OF FLORIDA
EROSION AND STORM EFFECTS STUDY, REGION III

SELECTED PLAN - DELRAY BEACH FILL TRANSITION

SCALES AS SHOWN

DEPARTMENT OF THE ARMY
JACKSONVILLE DISTRICT, CORPS OF ENGINEERS
JACKSONVILLE, FLORIDA

TO ACCOMPANY GENERAL DESIGN MEMO.,
, DATED :
FILE NO.

c:/dgn/region3/delray/delray2.dgn Apr. 5, 1996 10:12:23