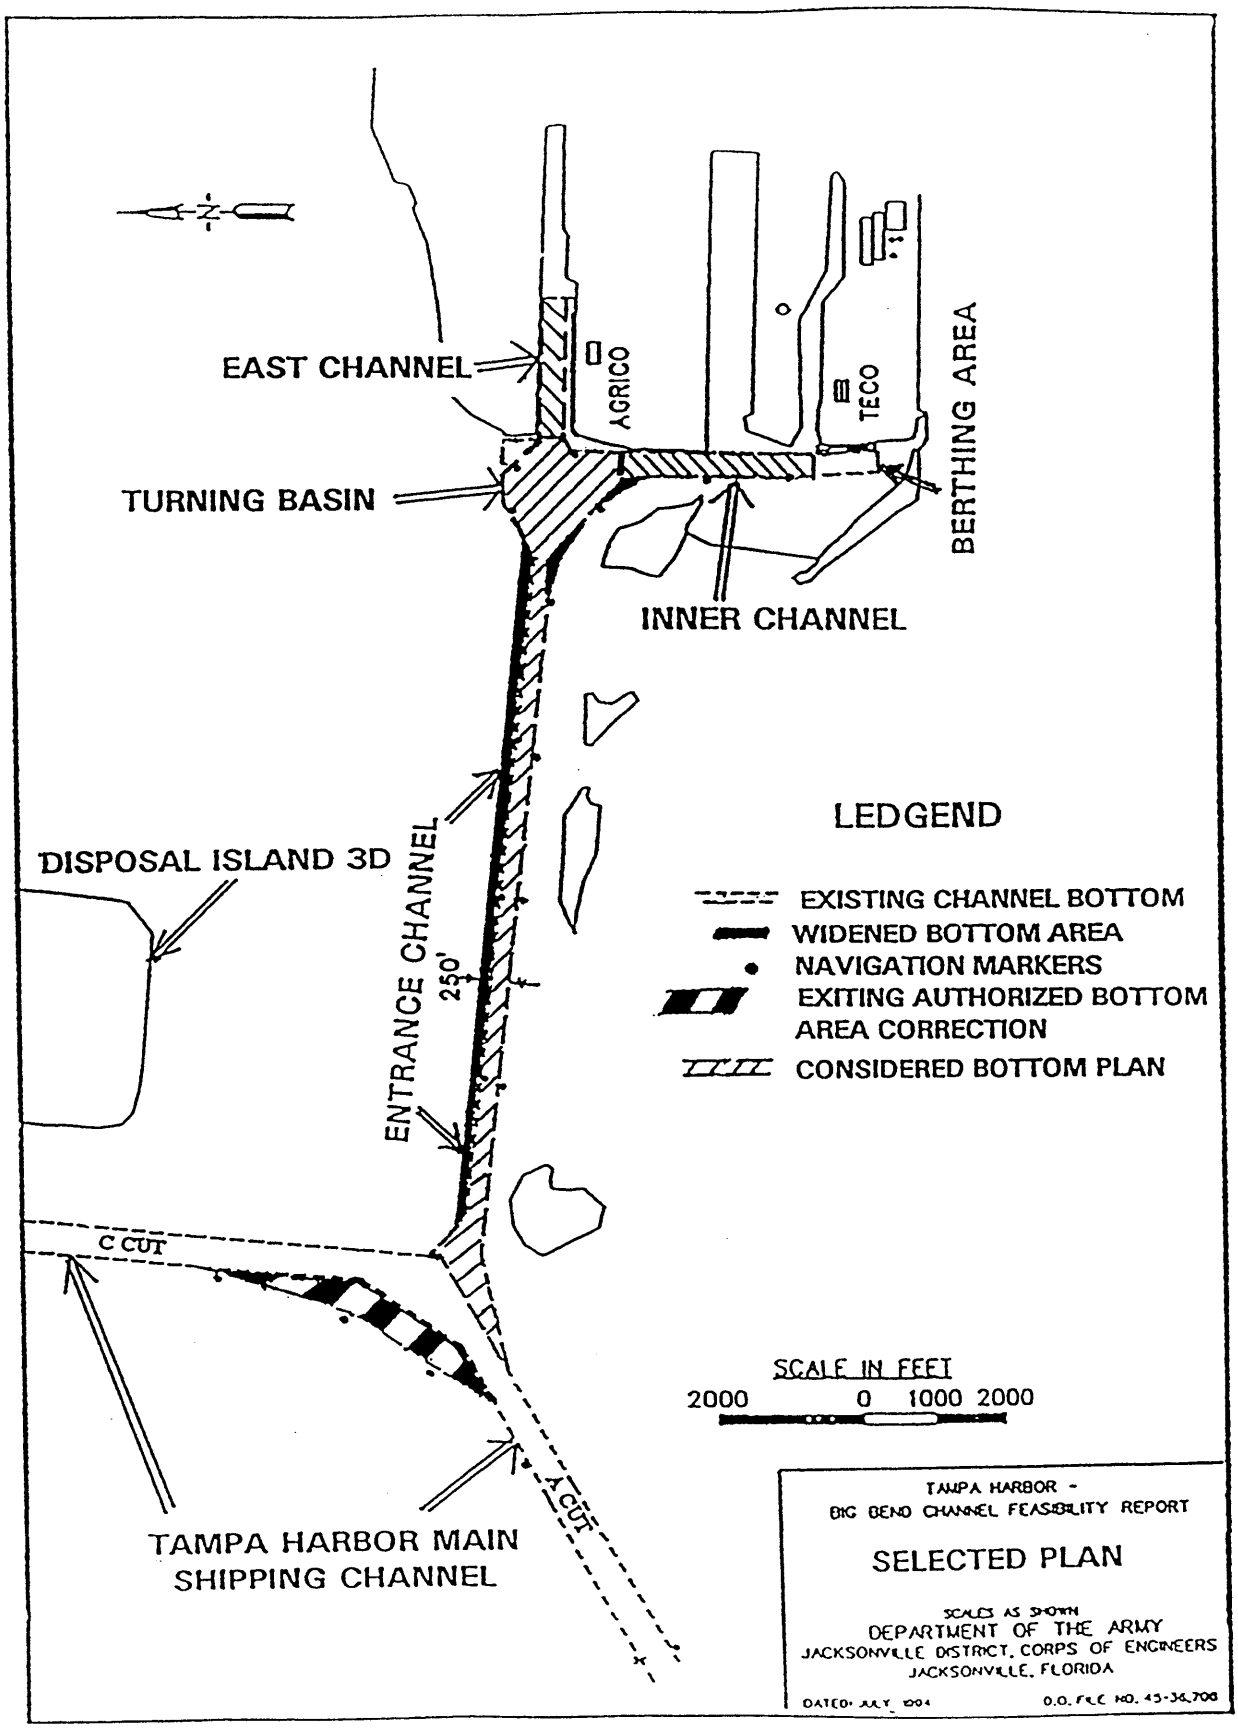
EAST CHANNEL
TURNING BASIN
AGRICO
TECO
BERTHING AREA
INNER CHANNEL
DISPOSAL ISLAND 3D
ENTRANCE CHANNEL
250'
C CUT
A CUT
TAMPA HARBOR MAIN
SHIPPING CHANNEL
LEDGEND
EXISTING CHANNEL BOTTOM
WIDENED BOTTOM AREA
NAVIGATION MARKERS
EXITING AUTHORIZED BOTTOM
AREA CORRECTION
CONSIDERED BOTTOM PLAN
SCALE IN FEET
2000 0 1000 2000
TAMPA HARBOR -
BIG BEND CHANNEL FEASIBILITY REPORT
SELECTED PLAN
SCALES AS SHOWN
DEPARTMENT OF THE ARMY
JACKSONVILLE DISTRICT, CORPS OF ENGINEERS
JACKSONVILLE, FLORIDA

Figure 10